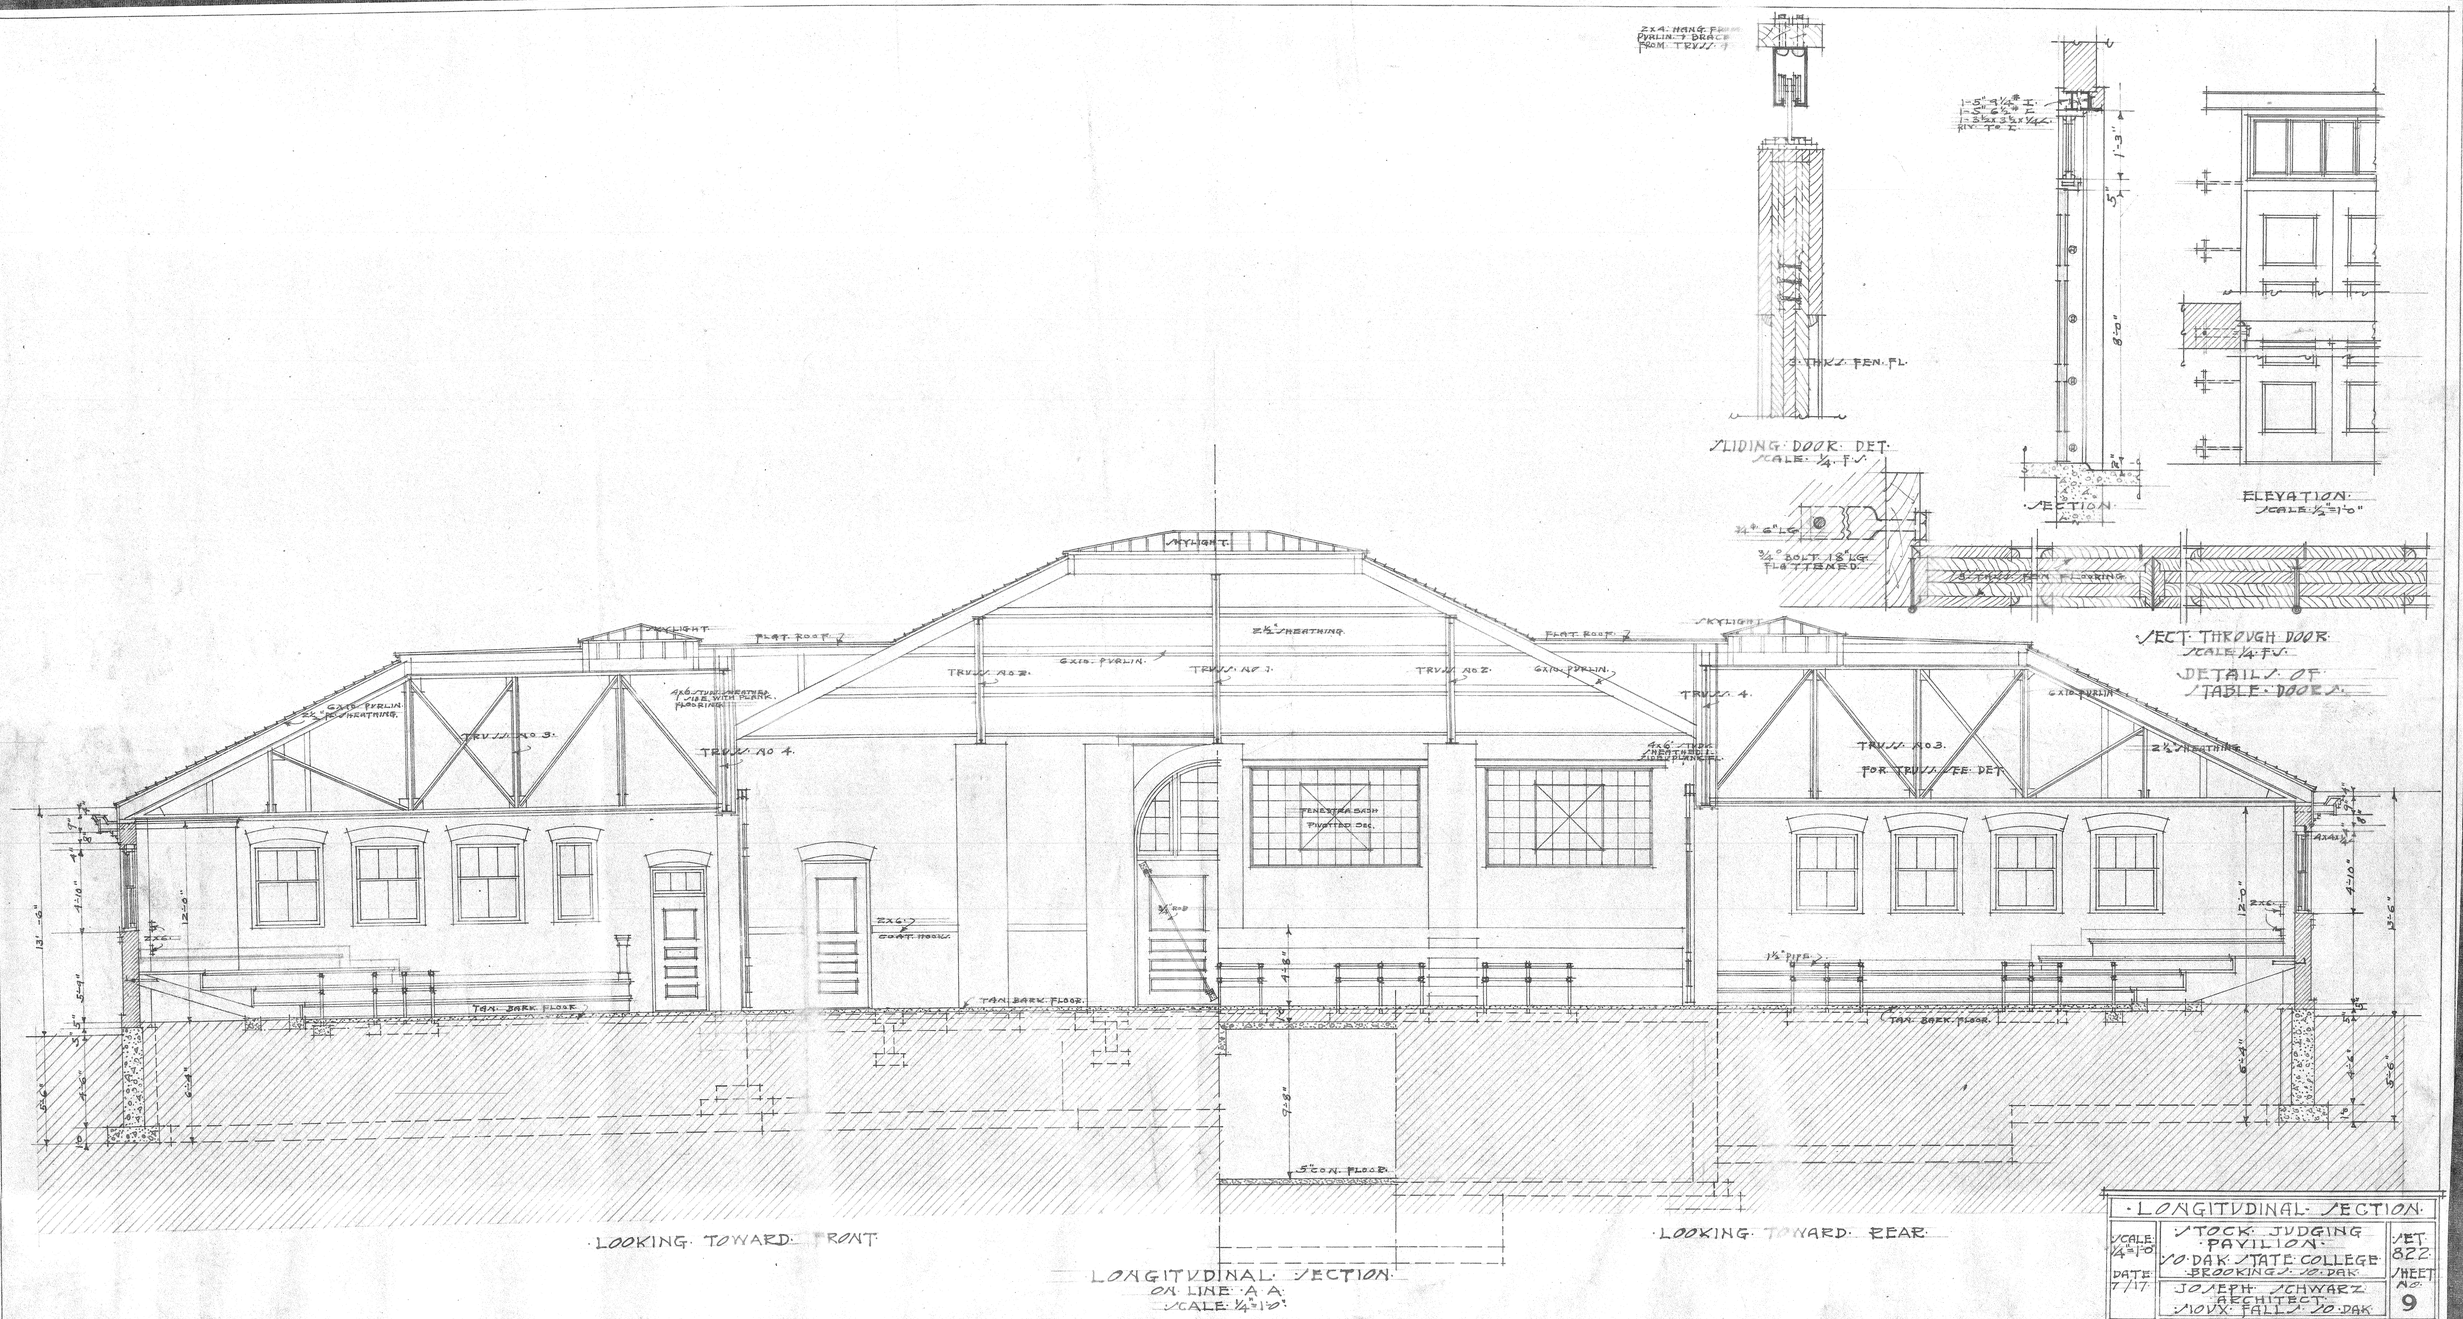
2x4 HANG. FROM PURLIN TO BRACE FROM TRUSS
3 THKS. FEN. FL.
SLIDING DOOR DET.
SCALE: 1/4 F.S.
1-3" x 1/4" ⊥
1-3" x 2 1/2" ⊥
1-3 1/2" x 3 1/2" x 1/4" L.
RIV. TO ⊥
1'-3"
5"
8'-0"
SECTION
ELEVATION
SCALE: 1/2"=1'-0"
3/4" x 6" LG.
3/4" BOLT 18" LG. FLATTENED
3 THKS. FEN. FLOORING
SECT. THROUGH DOOR
SCALE: 1/4 F.S.
DETAILS OF STABLE DOORS
SKYLIGHT
FLAT ROOF
2 1/2" SHEATHING
6x10 PURLIN
TRUSS NO 2
TRUSS NO 3
TRUSS NO 4
TRUSS NO 1
TRUSS 4
4x6 TUBS WEATHER BOARD WITH PLANK FLOORING
2 1/2" SHEATHING
4x6" THICK WEATHER BOARD FIBER PLANK FL.
TRUSS NO 3
FOR TRUSS EE DET
WINDOW SASH PIVOTED SEC.
2x6
COAT HOOKS
TAN BARK FLOOR
1 1/2" PIPE
5" CON. FLOOR
LOOKING TOWARD FRONT
LOOKING TOWARD REAR
LONGITUDINAL SECTION
ON LINE A A
SCALE: 1/4"=1'-0"
LONGITUDINAL SECTION
SCALE 1/4"=1'-0"
DATE 7/17
STOCK JUDGING PAVILION
S.D. AGR. STATE COLLEGE
BROOKINGS, S.DAK.
JOSEPH SCHWARZ
ARCHITECT
SIOUX FALLS, S.DAK.
JET 822
SHEET NO. 9