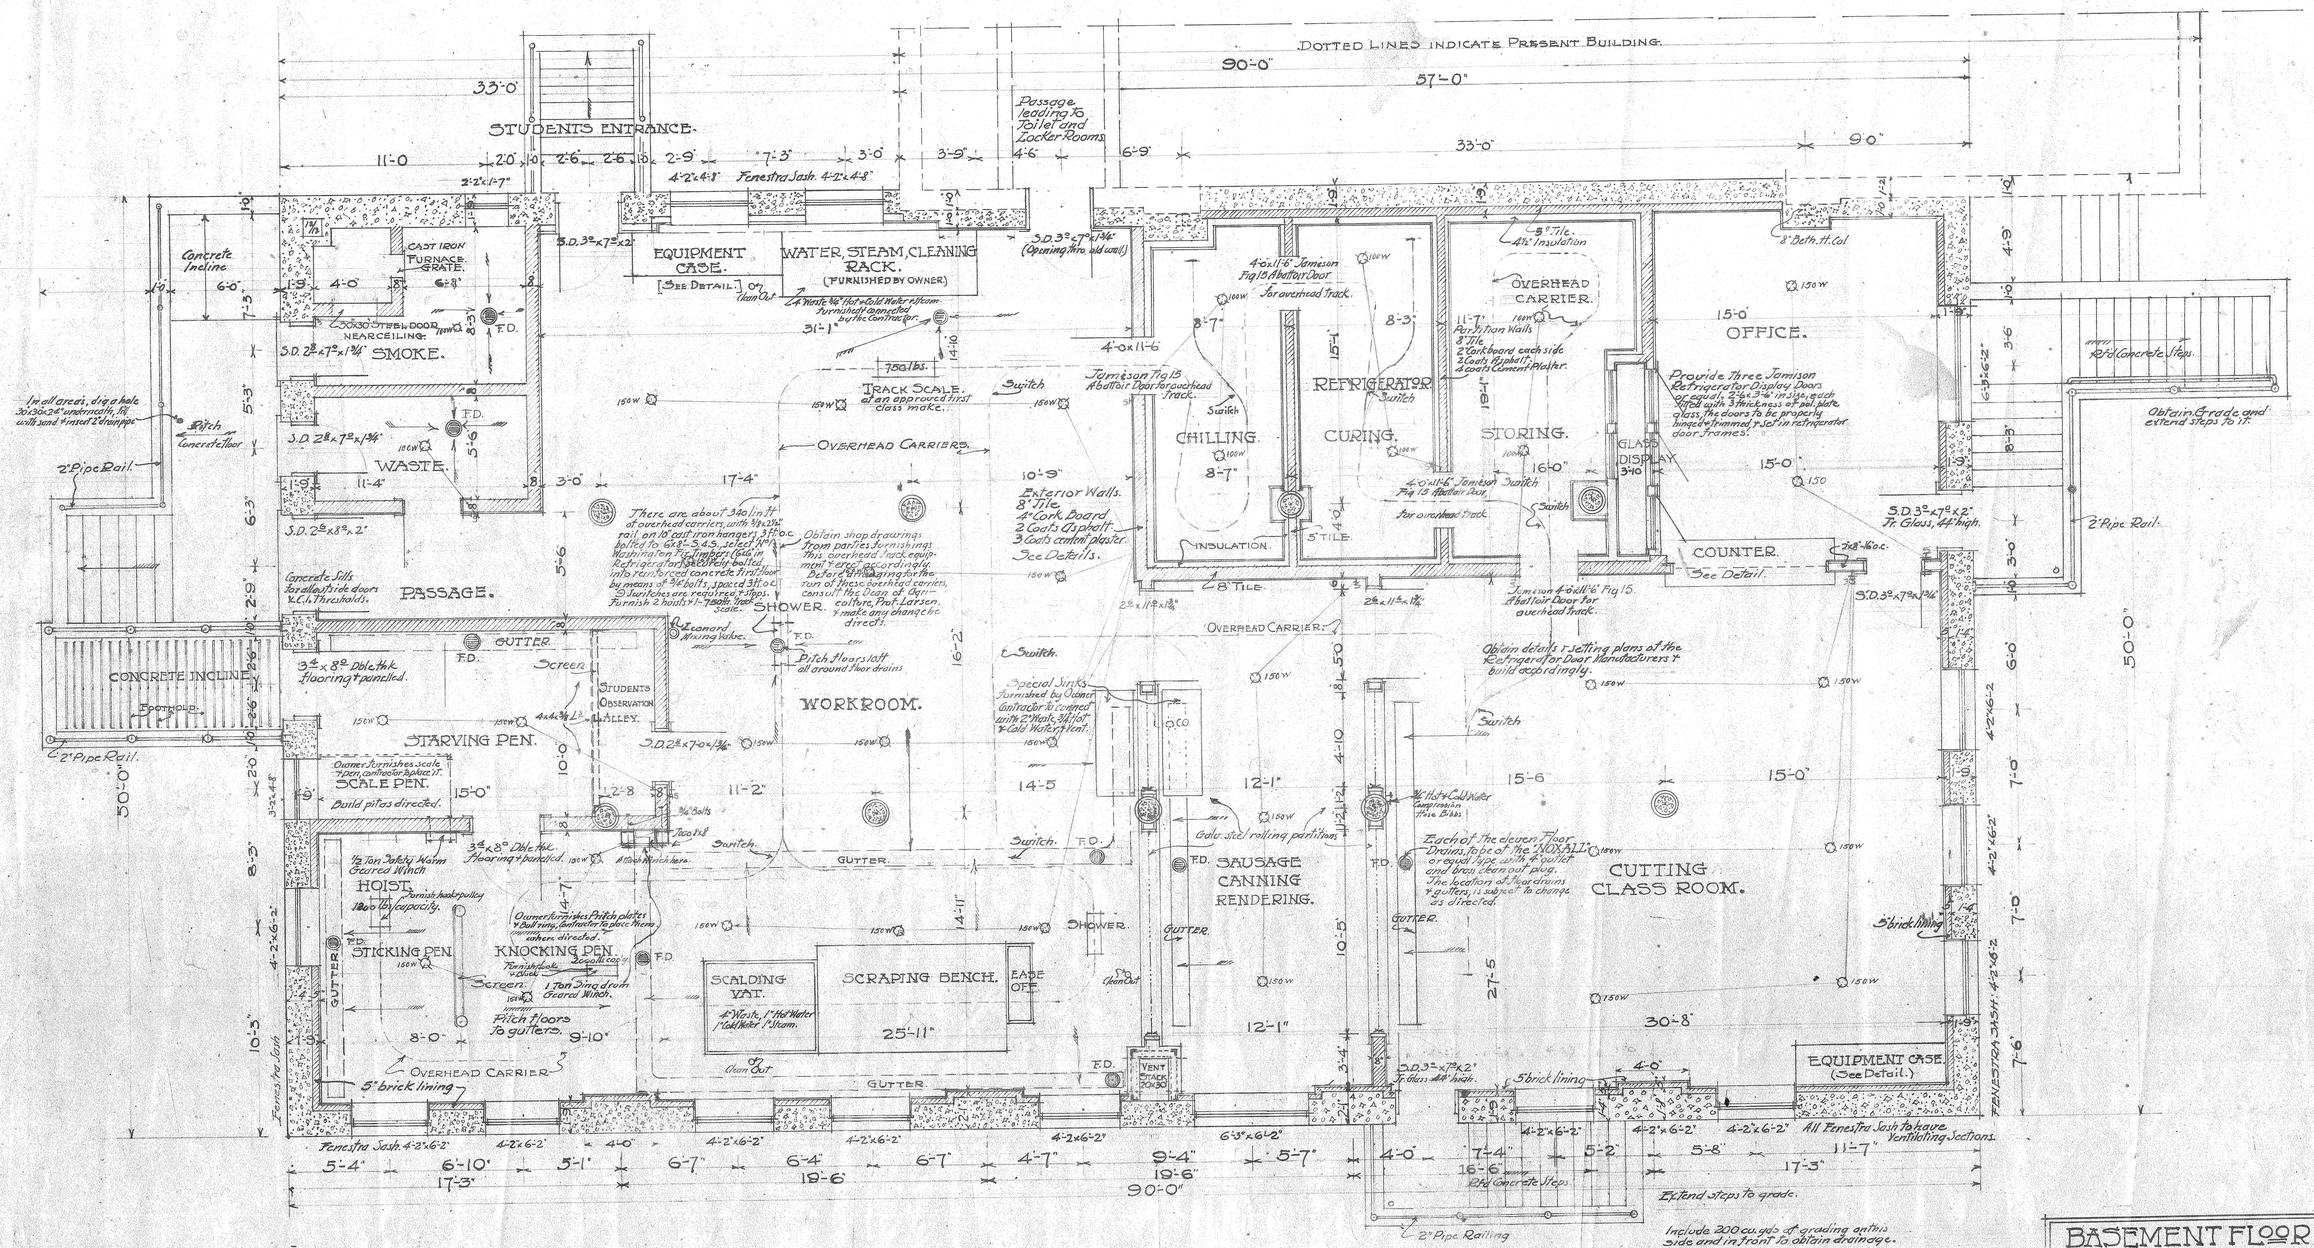

NOTE. As this is an addition to the present Central Bay of the Stock Judging Pavilion, the Contractor shall verify all measurements & dimensions of the building site, and adjust the work to the actual conditions existing there.

BASEMENT FLOOR PLAN.
STUDENTS ABATTOIR.

BASEMENT FLOOR PLAN.		
SCALE: 1/4"=1'-0"	ADDITION TO THE STOCK JUDGING PAVILION AT THE STATE COLLEGE OF AGRICULTURE & MECHANIC ARTS. BROOKINGS, S. DAK.	SET:
DATE: 6/25.		SHEET 2
	JOSEPH SCHWARZ, ARCHT. SIOUX FALLS, S. DAK.	