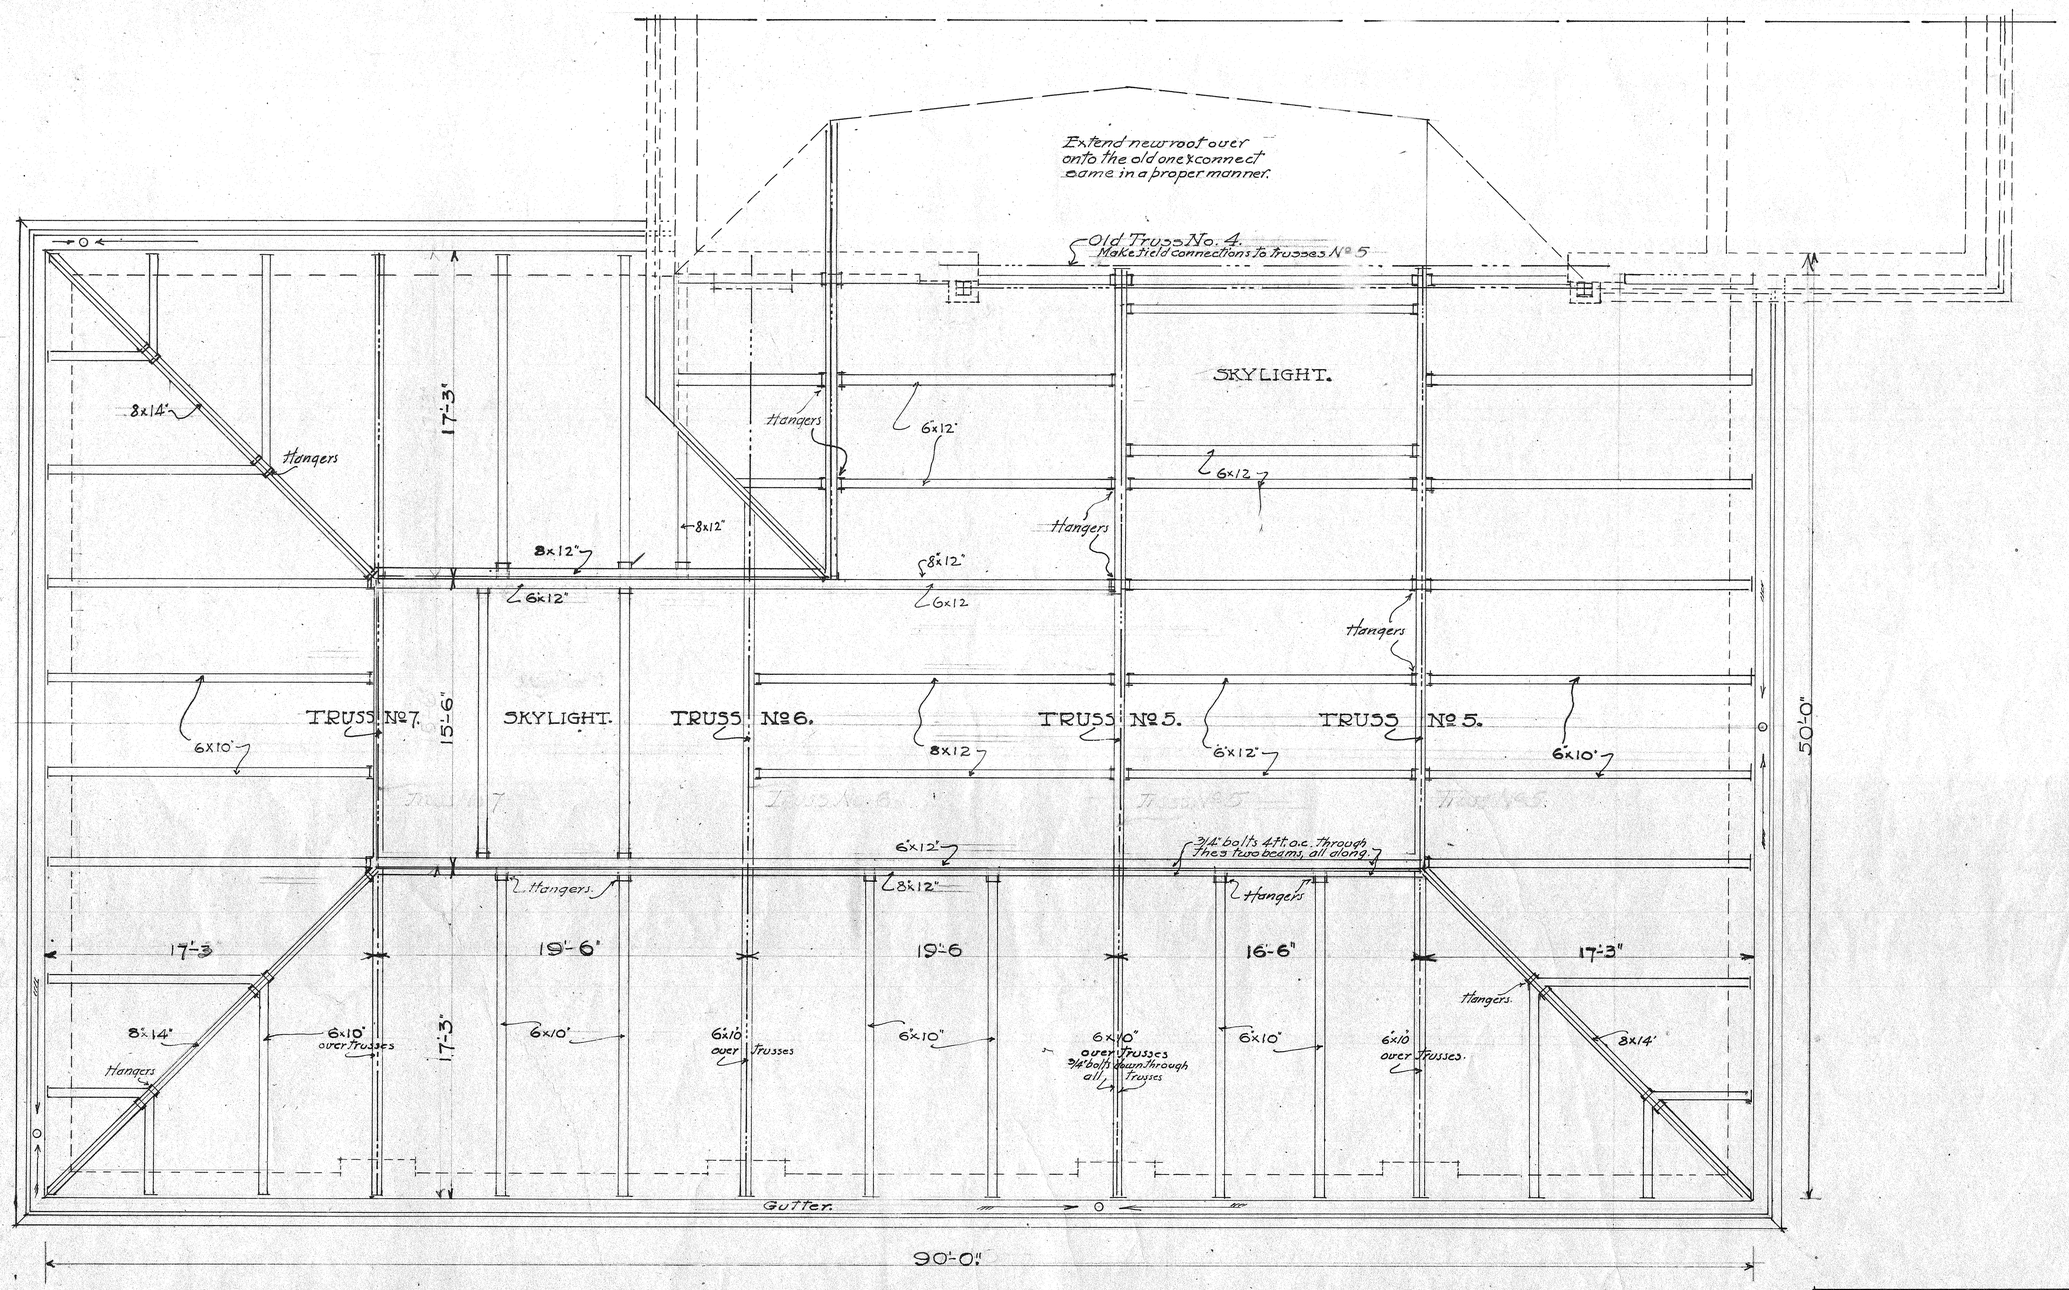

ROOF PLAN.

ROOF PLAN		
SCALE 1/4"=1'-0"	ADDITION TO THE STOCK JUDGING PAVILION AT THE STATE COLLEGE OF AGRICULTURE & MECHANIC ARTS. BROOKINGS. SO. DAK.	SET
DATE 6/25	JOSEPH SCHWARZ, ARCH'T. SIOUX FALLS SO DAK.	SHEET 4