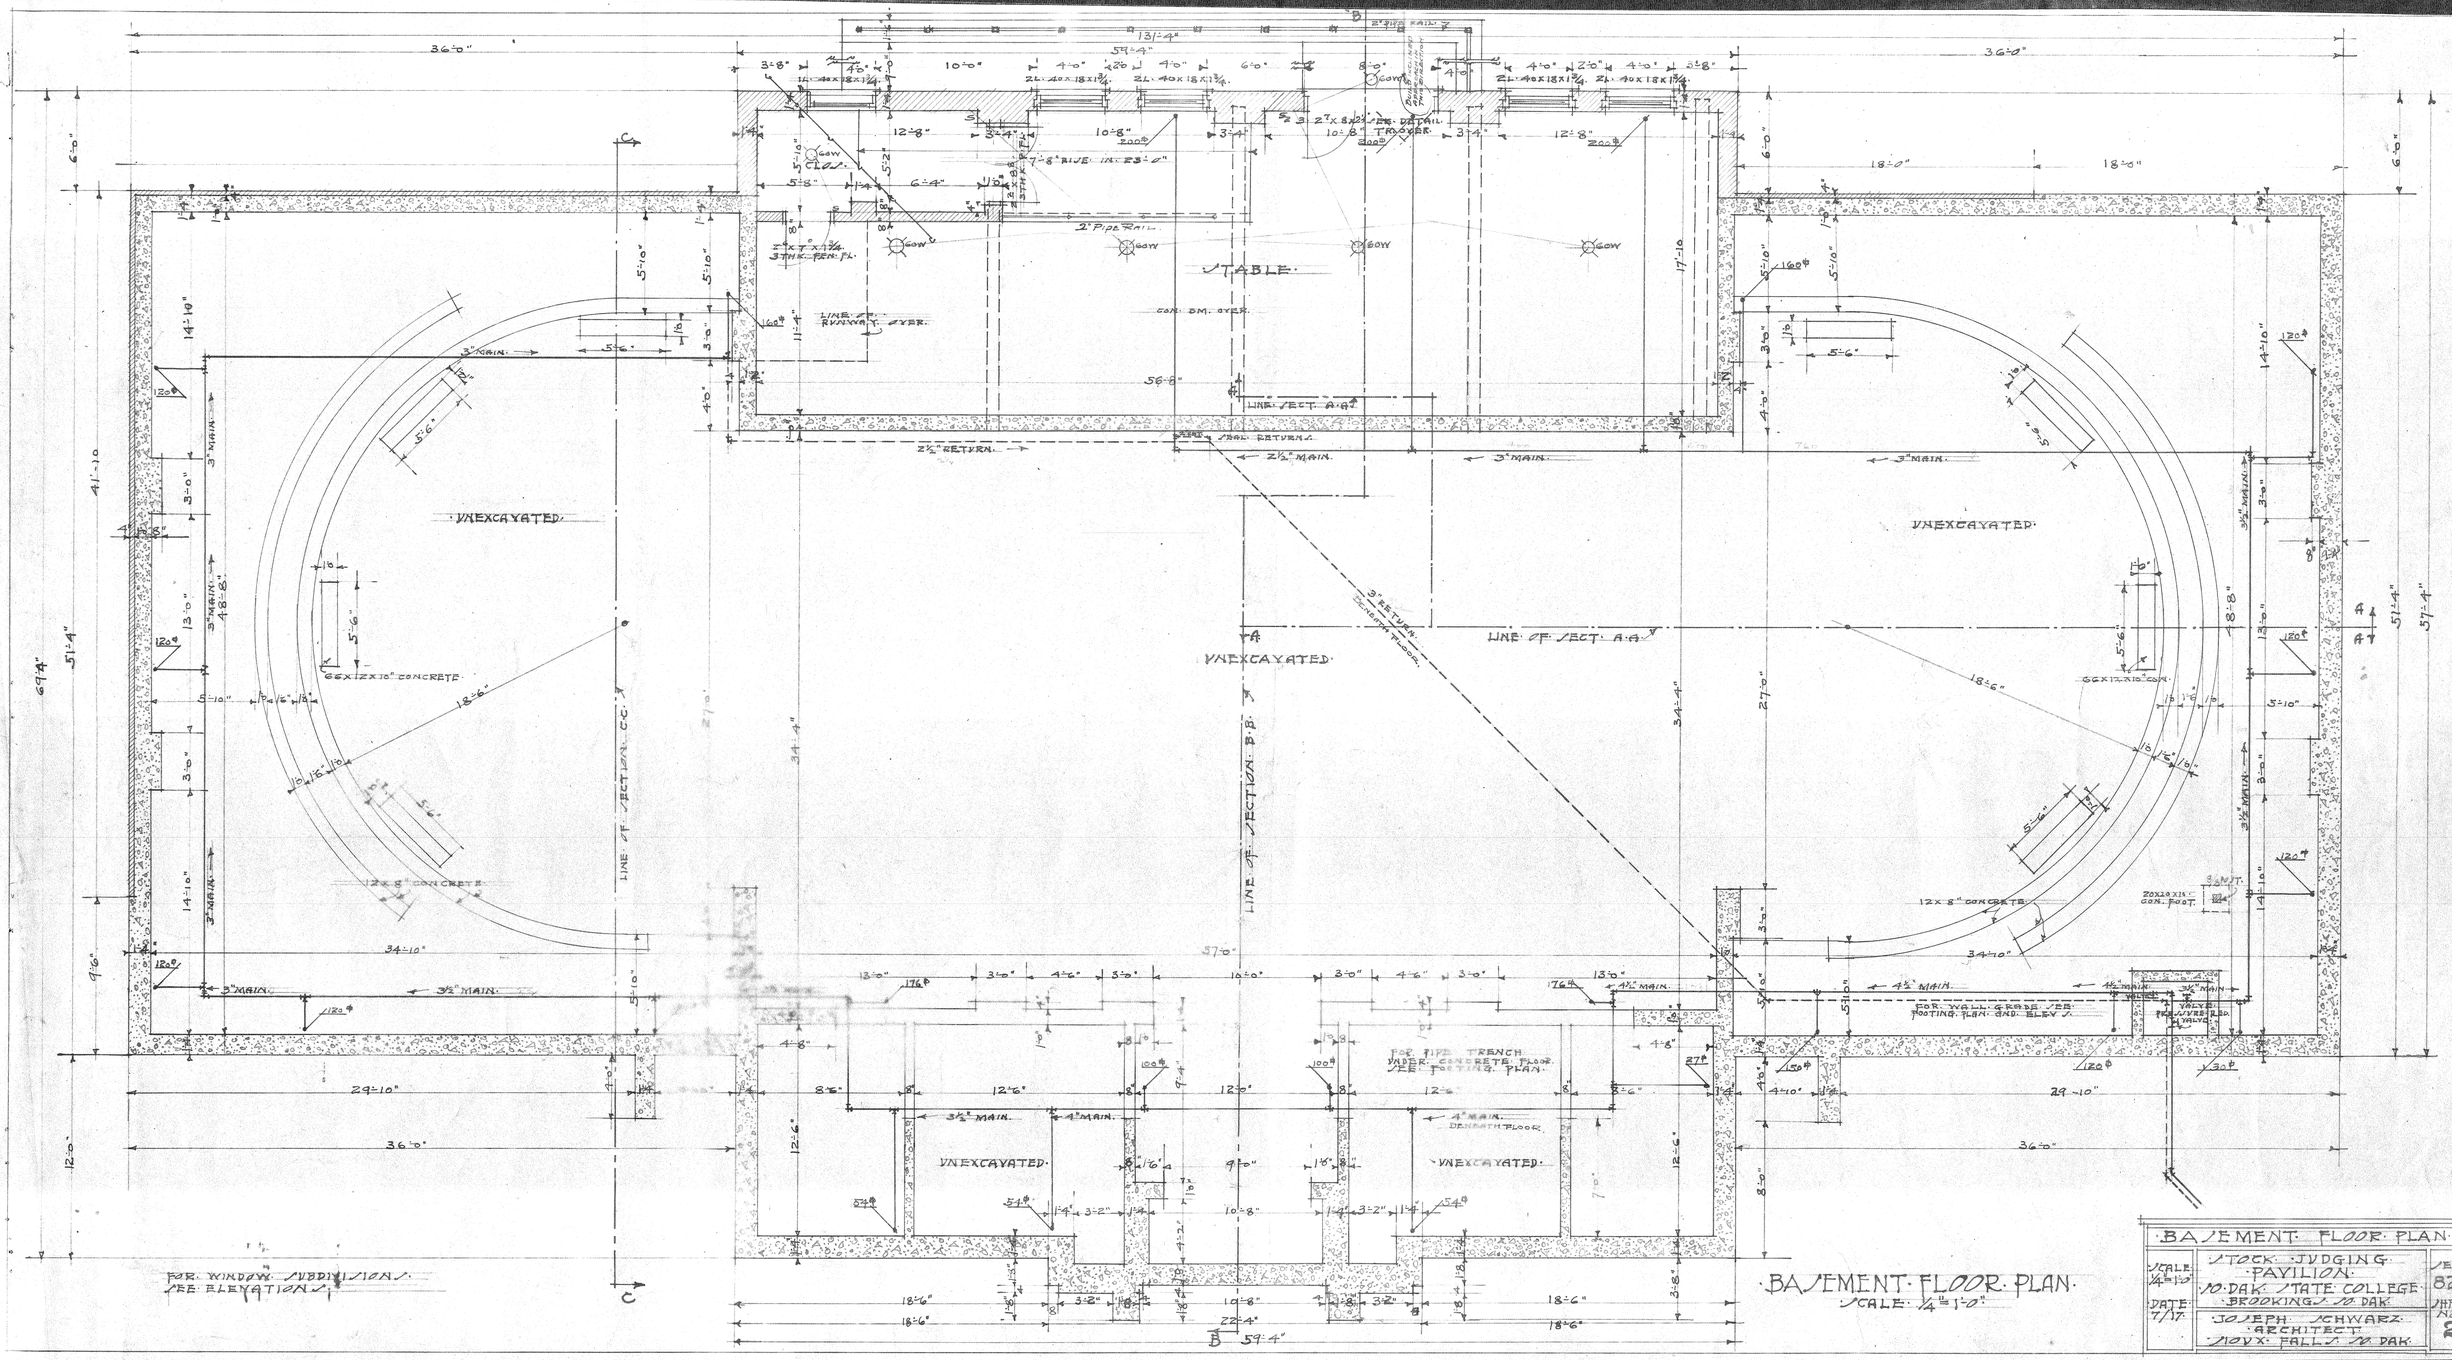
STABLE
UNEXCAVATED
LINE OF SECT. A-A
LINE OF SECTION C-C
LINE OF SECTION B-B
FOR WINDOW SUBDIVISION SEE ELEVATION
BASEMENT FLOOR PLAN
SCALE 1/4"=1'-0"
BASEMENT FLOOR PLAN
STOCK JUDGING PAVILION
SOUTH DAKOTA STATE COLLEGE
BROOKINGS SOUTH DAKOTA
JOSEPH SCHWARZ
ARCHITECT
NOVX FALLS SOUTH DAKOTA
SCALE 1/4"=1'-0"
DATE 7/17
SET 822
SHEET NO. 2