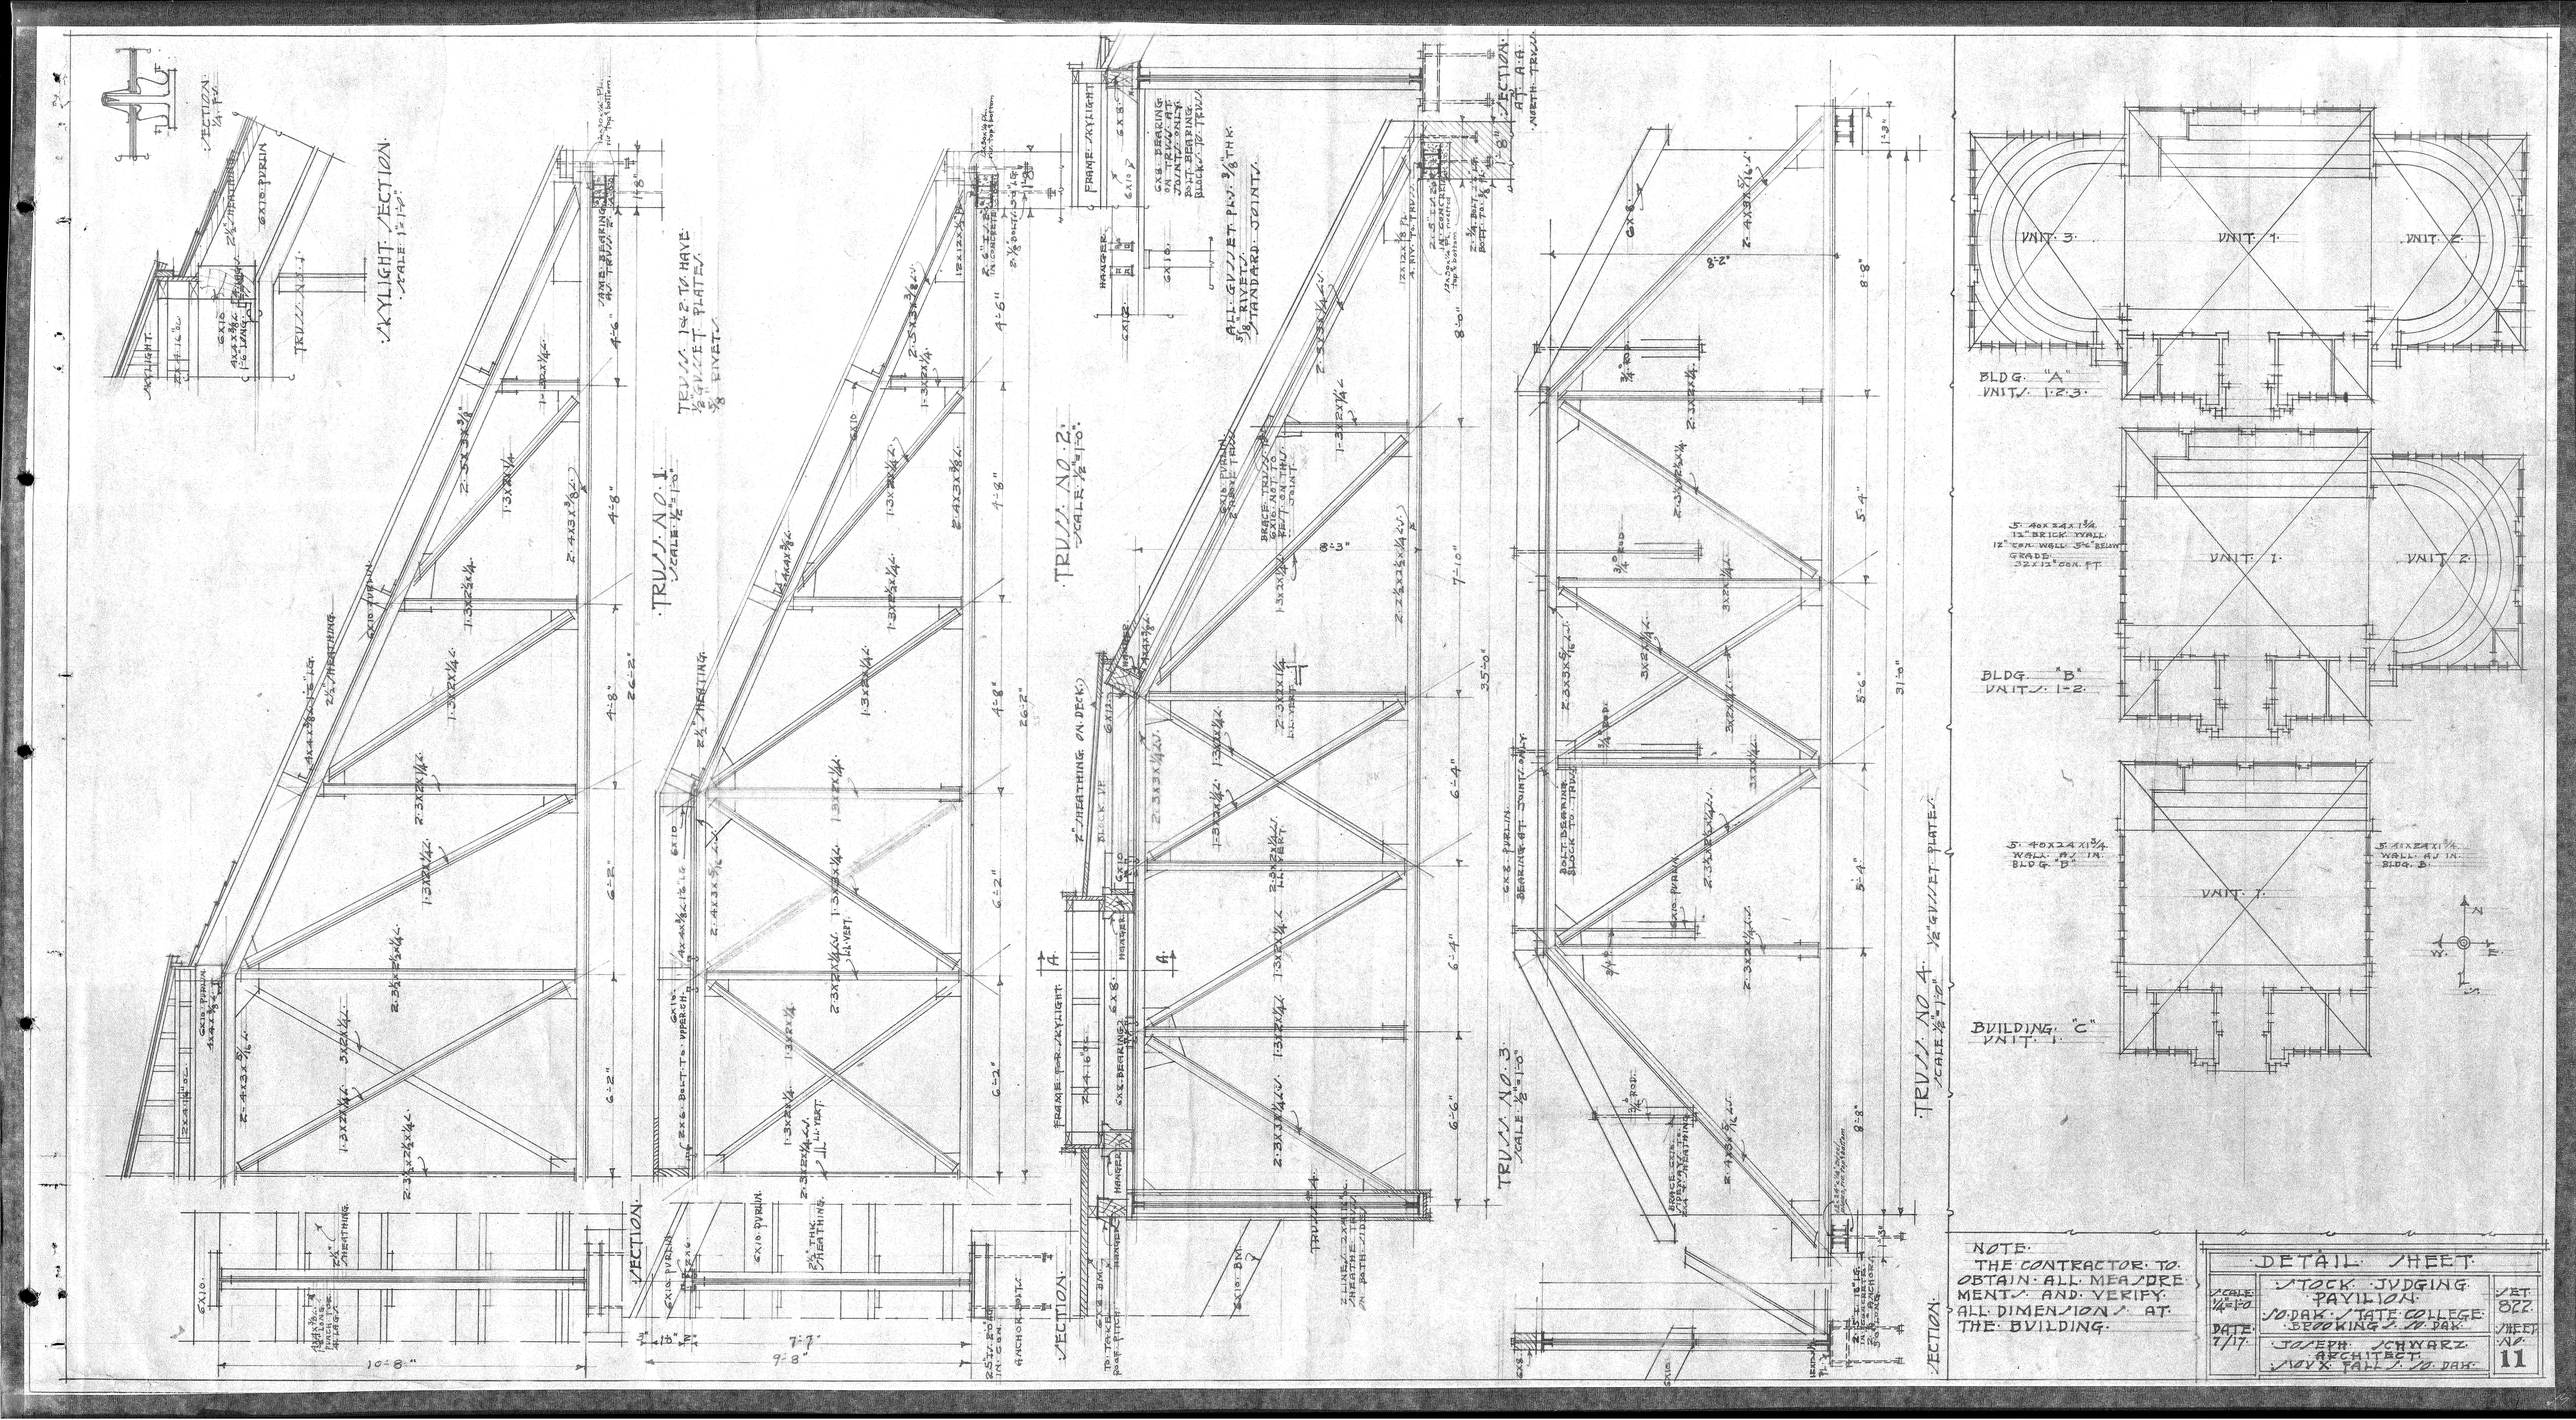

SKYLIGHT SECTION
SCALE 1"=1'-0"
TRUSS NO. 1
SCALE 1/2"=1'-0"
TRUSS NO. 2
SCALE 1/2"=1'-0"
TRUSS NO. 3
SCALE 1/2"=1'-0"
TRUSS NO. 4
SCALE 1/2"=1'-0"
SECTION
SECTION
SECTION
SECTION
SECTION
TRUSS TO HAVE 1/2" GUSSET PLATES & 5/8" RIVETS
ALL GUSSET PLS 3/8" THK
5/8" RIVETS STANDARD JOINTS
BLDG. "A"
UNIT: 1.2.3.
UNIT. 3
UNIT. 1
UNIT. 2
BLDG. "B"
UNIT: 1-2.
UNIT. 1
UNIT. 2
BUILDING "C"
UNIT. 1.
UNIT. 1
N
NOTE:
THE CONTRACTOR TO OBTAIN ALL MEASUREMENTS AND VERIFY ALL DIMENSIONS AT THE BUILDING.
DETAIL SHEET
STOCK JUDGING PAVILION
NO. DAK. STATE COLLEGE
BOOKING S. NO. DAK.
JOSEPH SCHWARZ ARCHITECT
NOVA FALL S. D. DAK.
Scale 1/4"=1'-0"
DATE 7/17
SET 822
SHEET NO. 11