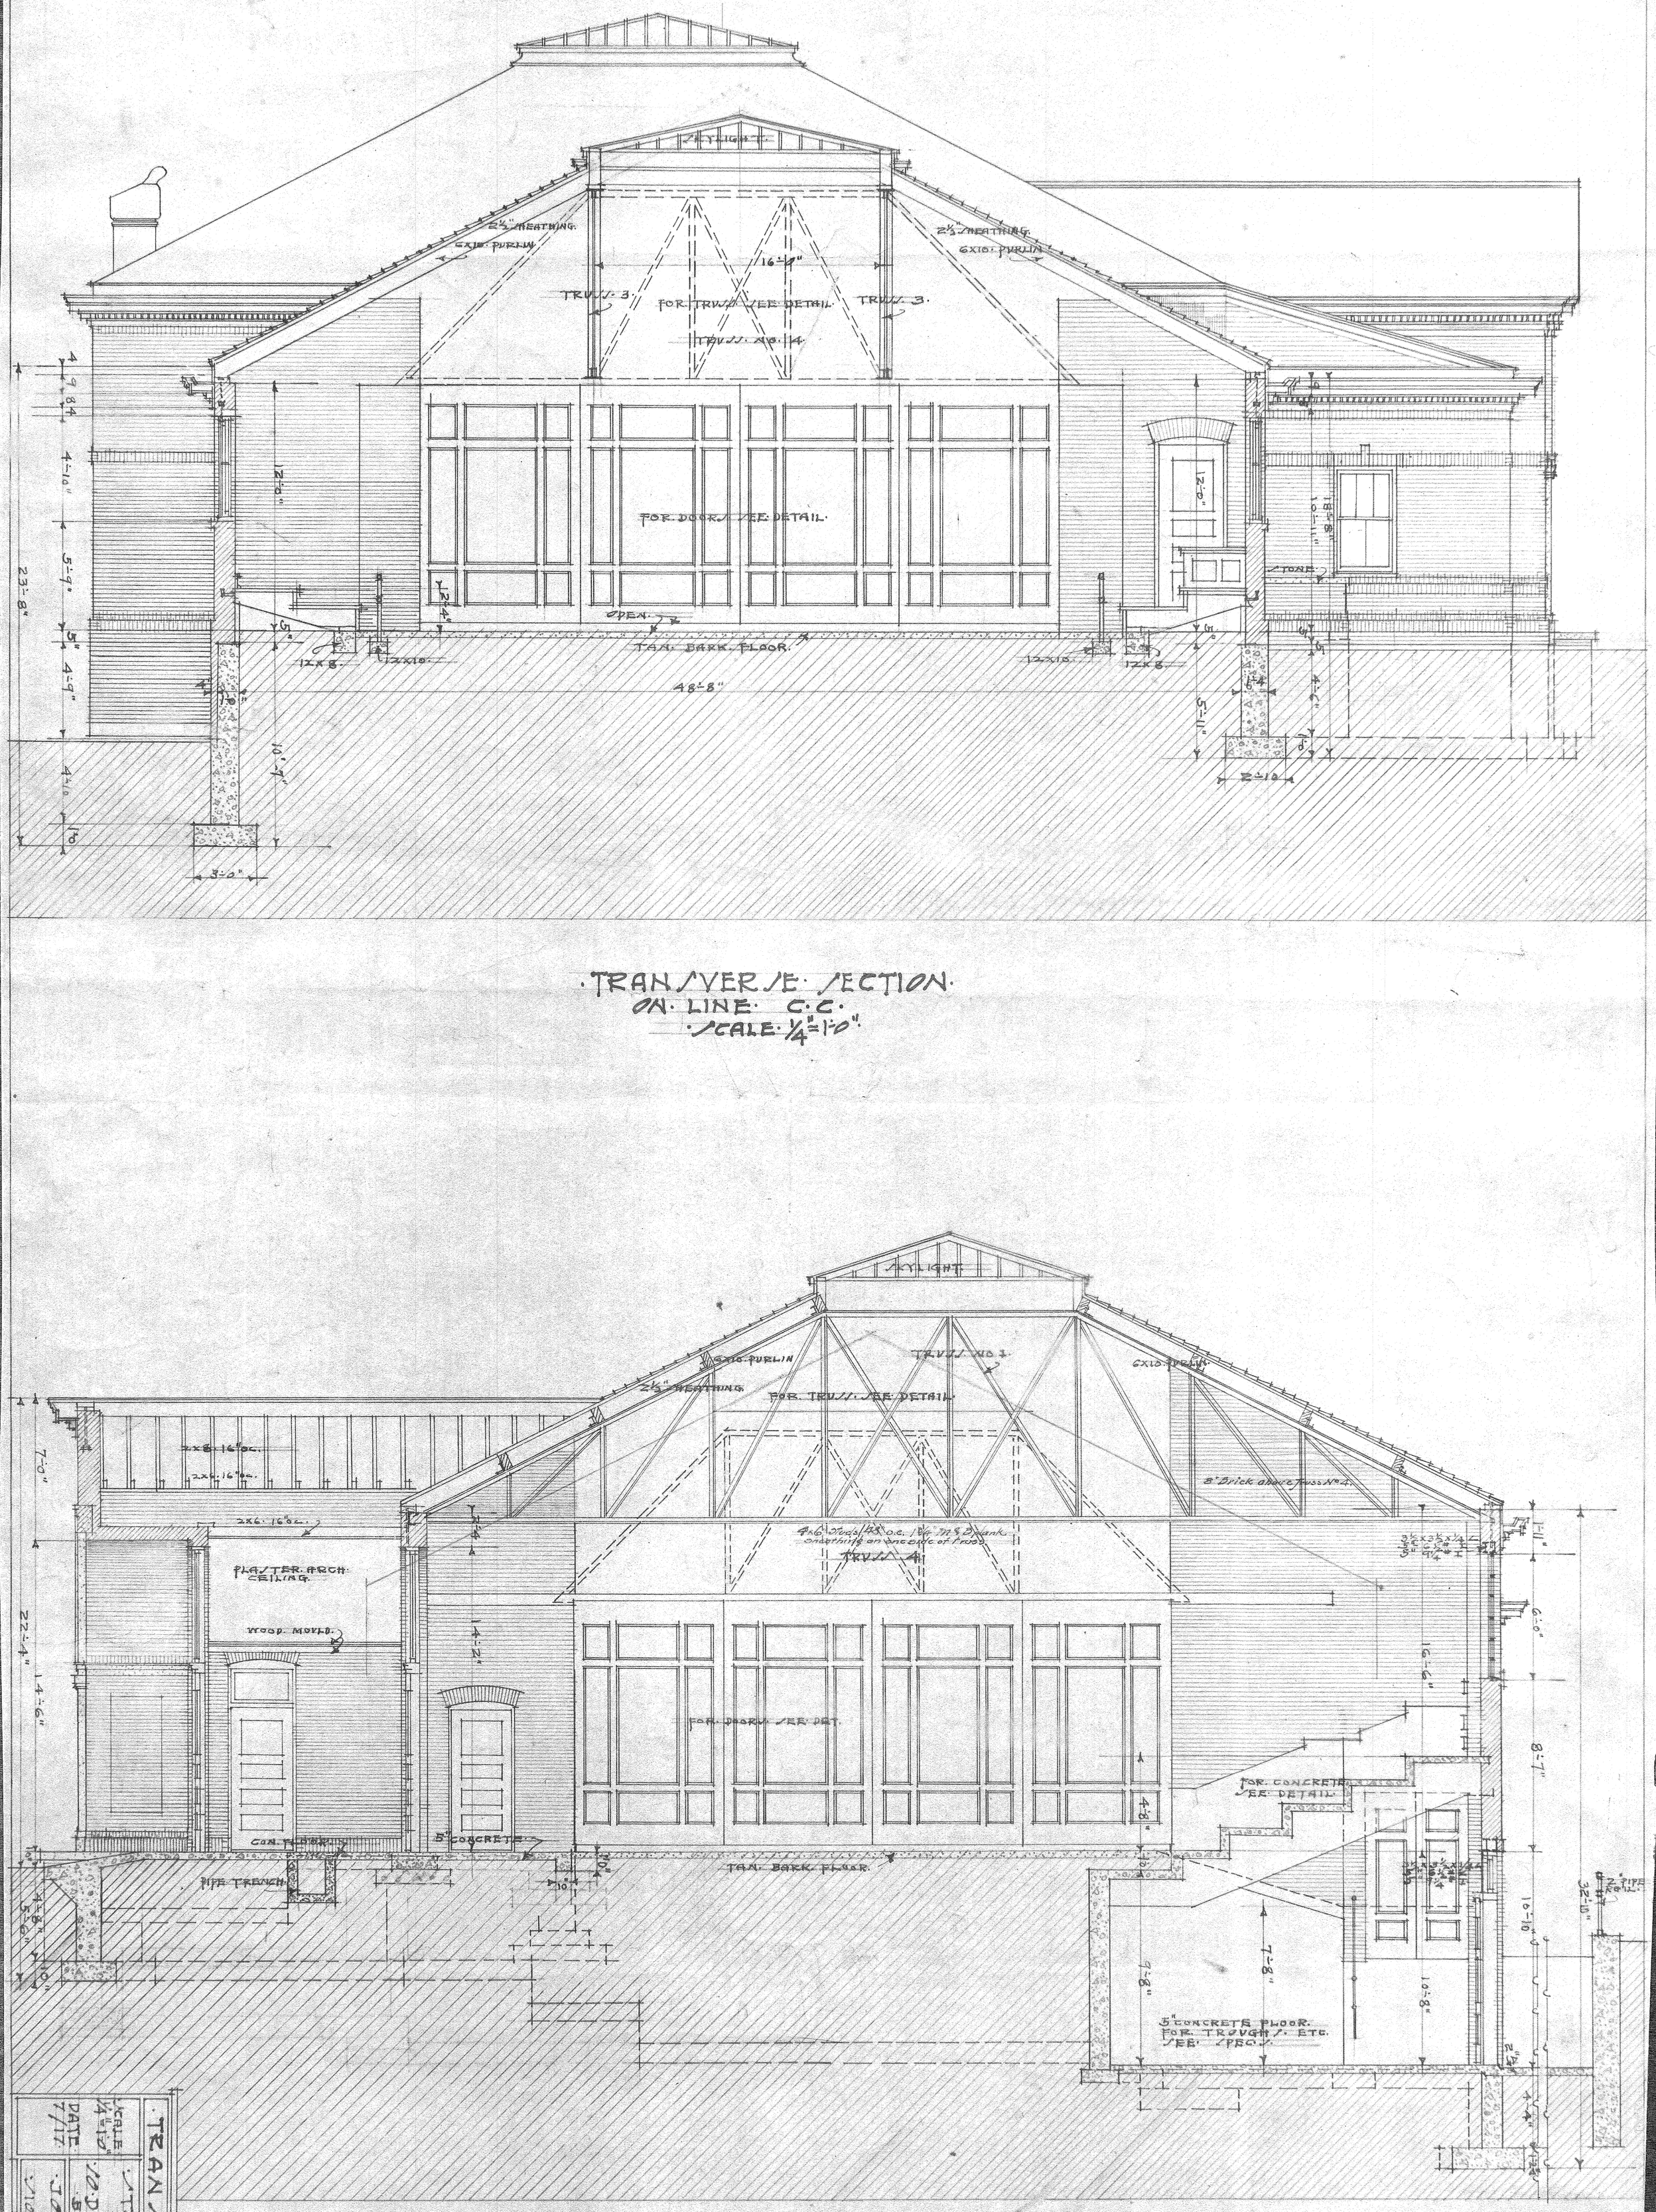


TRANSVERSE SECTION.
ON LINE C.C.
SCALE ¼"=1'-0"

TRANSVERSE SECTION.
ON LINE B. B.
SCALE ¼"=1'-0"

TRANSVERSE SECTION	
STOCK JUDGING PAVILION	ART. 822
U. OF AK. STATE COLLEGE FAYETTEVILLE, ARK.	SHEET NO. 8
JOSEPH SCHWARZ ARCHITECT NEW YORK	
SCALE ¼"=1'-0"	
DATE 7/17	